File: Q:\BR\9523 - MYH\cadd_Active_DAC Presentation\9523FIG 003; Plotted: 11/21/2016 11:50 AM by EASLEY, SHAYNA; Saved: 11/21/2016 11:50 AM by SEASLEY

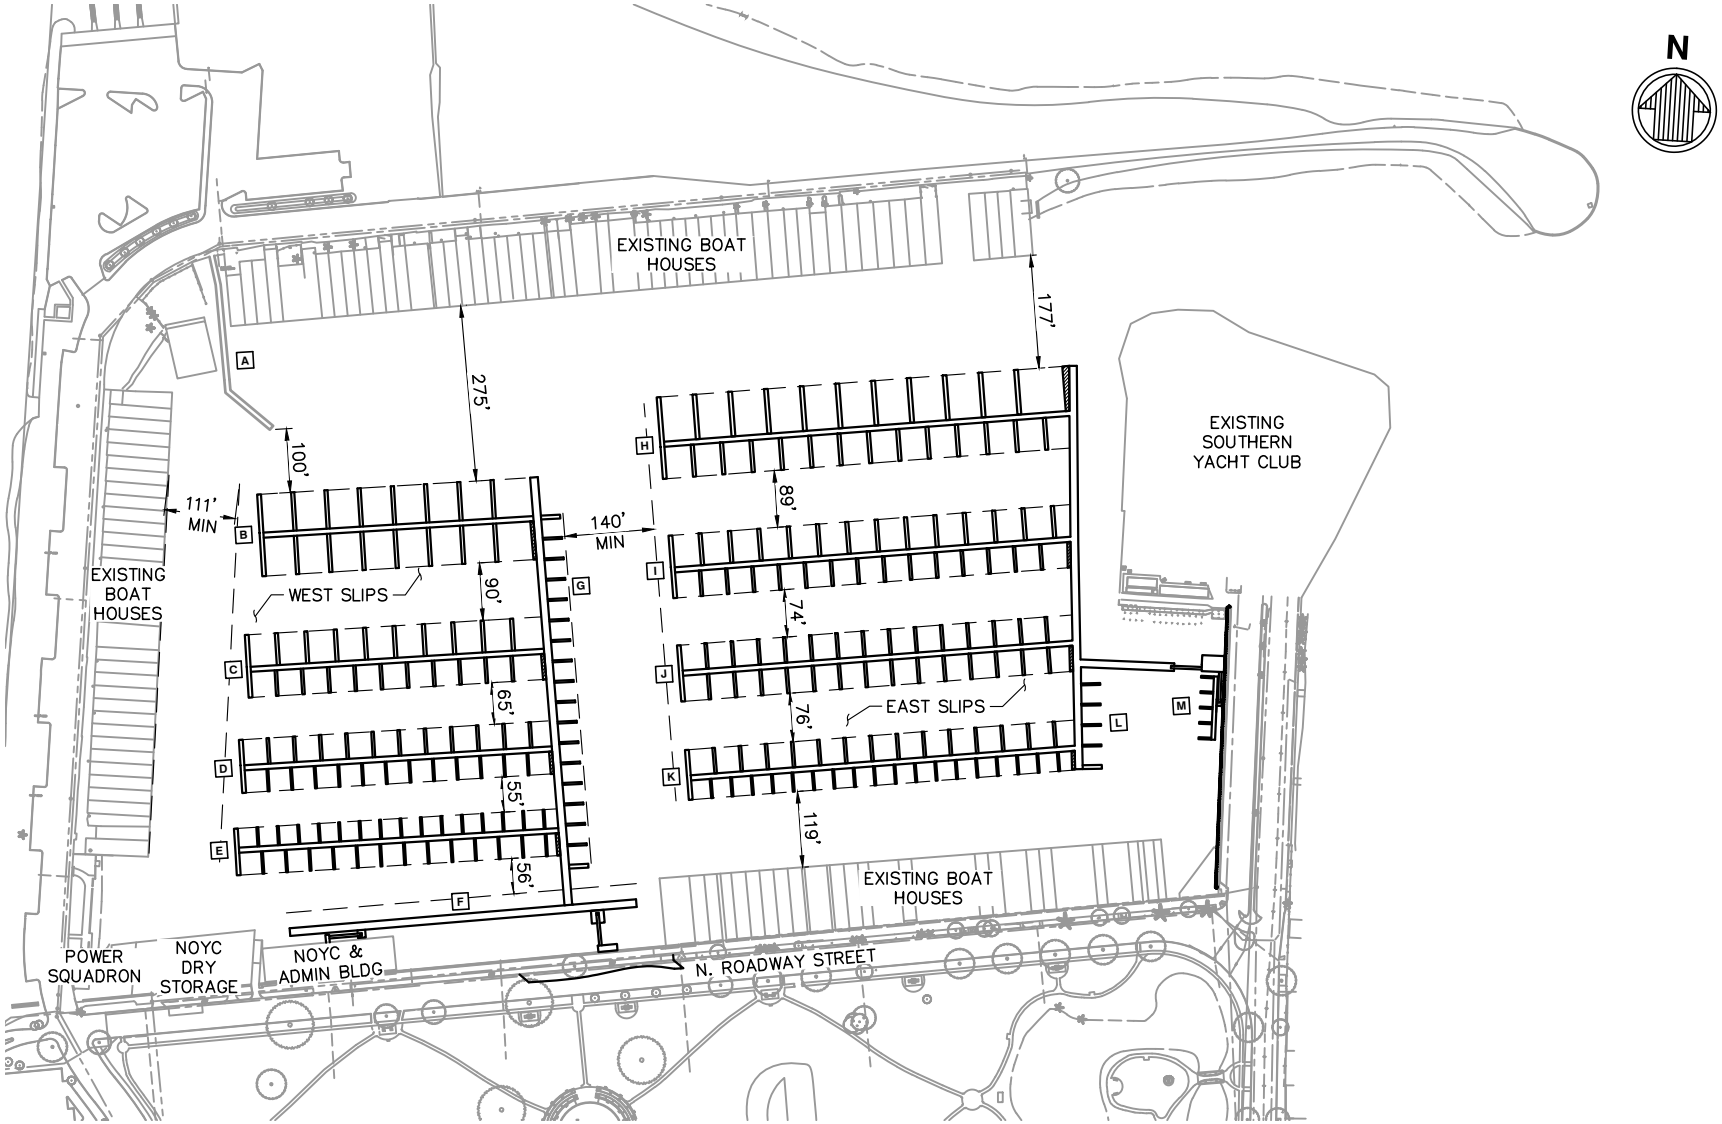

moffatt & nichol

PERMITTING AGENCIES: US ARMY CORPS OF ENGINEERS
DEPARTMENT OF NATURAL RESOURCES
CITY OF NEW ORLEANS

PURPOSE: CONSTRUCTION PERMIT

DATUM: NAVD88

PROPOSED MARINA FAIRWAYS

300' 0' 150' 300'

SCALE: 1"=300'

NEW ORLEANS MUNICIPAL YACHT HARBOR

PREPARED BY: MOFFATT & NICHOL

DATE: 07 NOV 2016

SHEET 2 OF 2